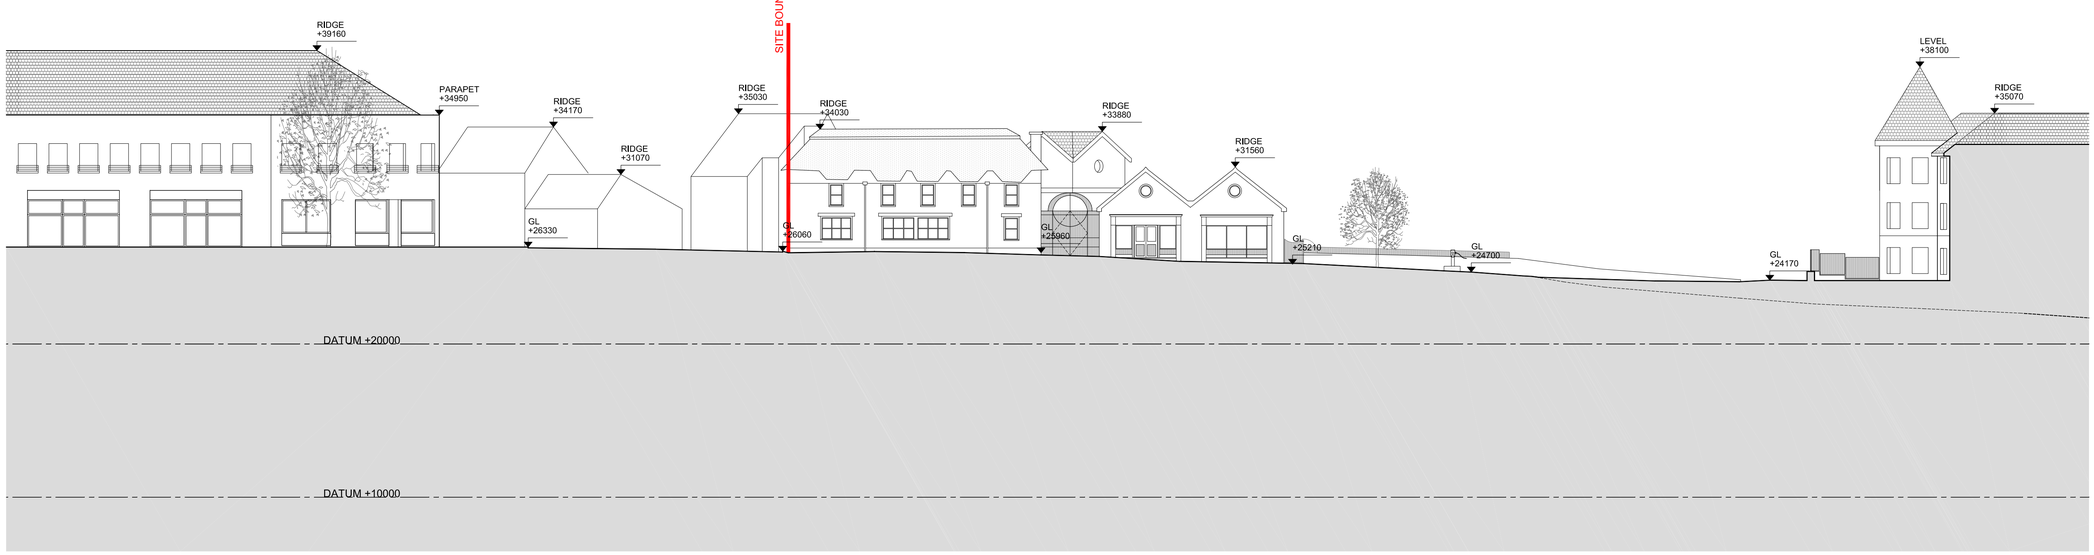

01 Section AA Dublin Road
1:200 @A1

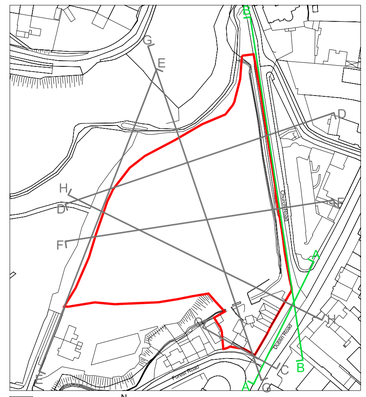

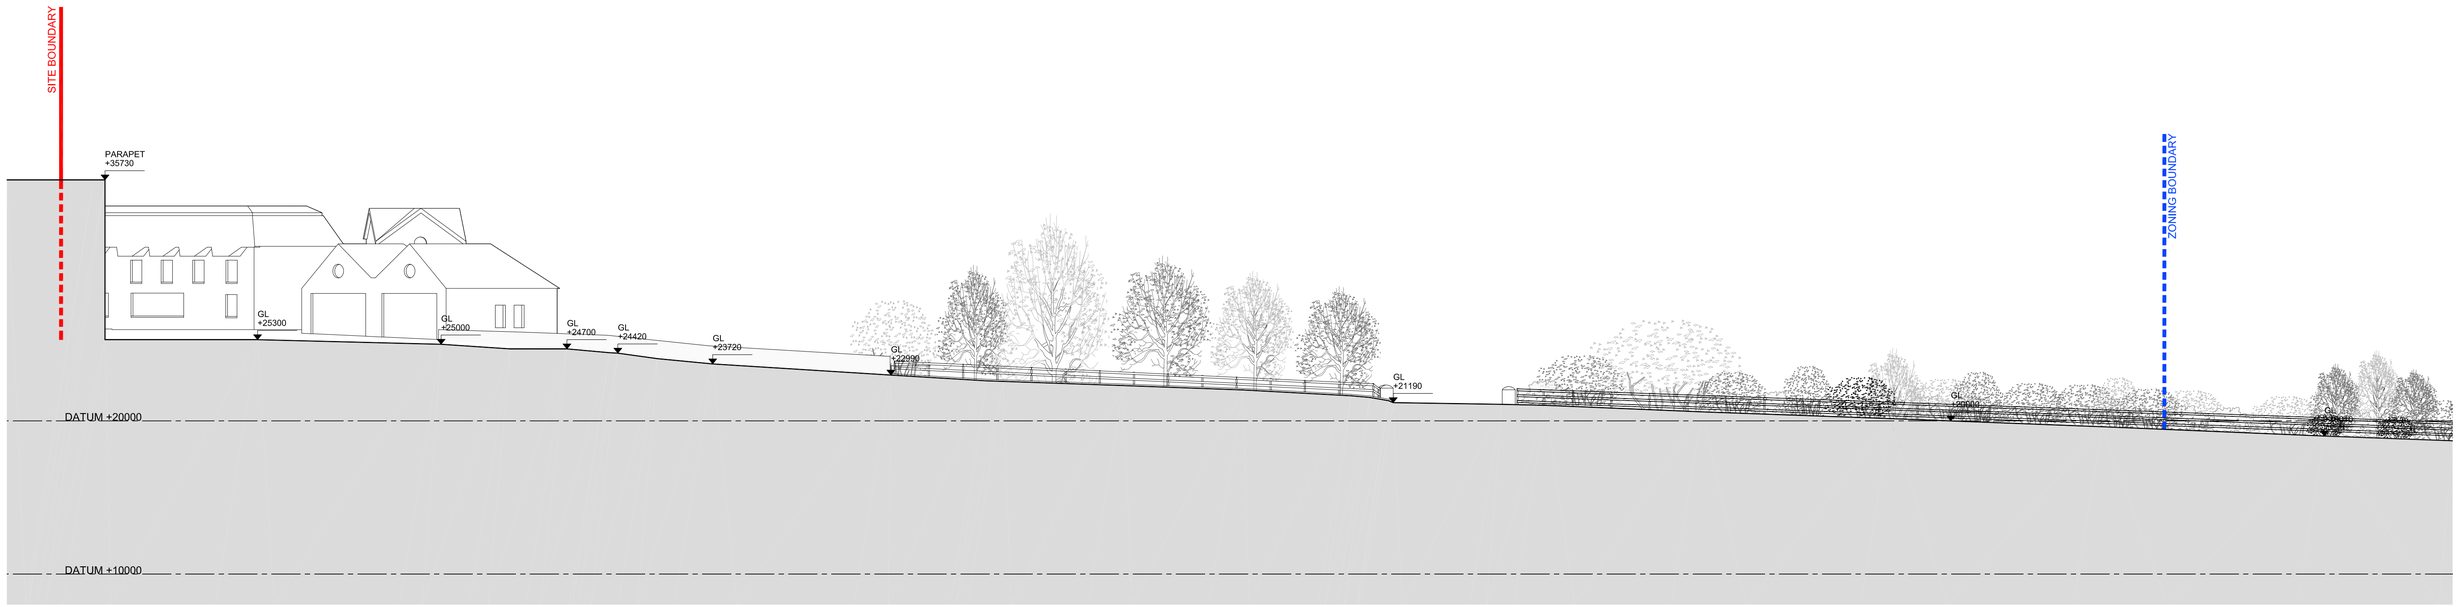

02 Section BB Church Road
1:200 @A1

DO NOT SCALE FROM THIS DRAWING.WORK ONLY FROM FIGURED DIMENSIONS.
ALL ERRORS AND OMISSIONS TO BE REPORTED TO THE ARCHITECT.
THIS DRAWING TO BE READ IN CONJUNCTION WITH RELEVANT CONSULTANT'S DRAWINGS.

	date	rev

	date	rev
ISSUED FOR PLANNING SUBMISSION	07 02 20	

client	JACKO INVESTMENTS
project	LORD MAYORS REDEVELOPMENT, SWORDS
drawing	CONTEXTUAL ELEVATIONS AA + BB EXISTING
scale	1:200 @ A1

drawing no 1808 **P0.202** rev

aughey o' flaherty architects
32 nassau street dublin 2 tel 01 6729932 fax 01 4982478 e-mail info@aof.ie