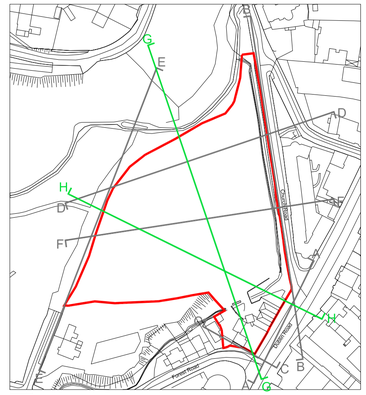

Key Plan
1:4000 @A1

07 Section GG
1:200 @A1

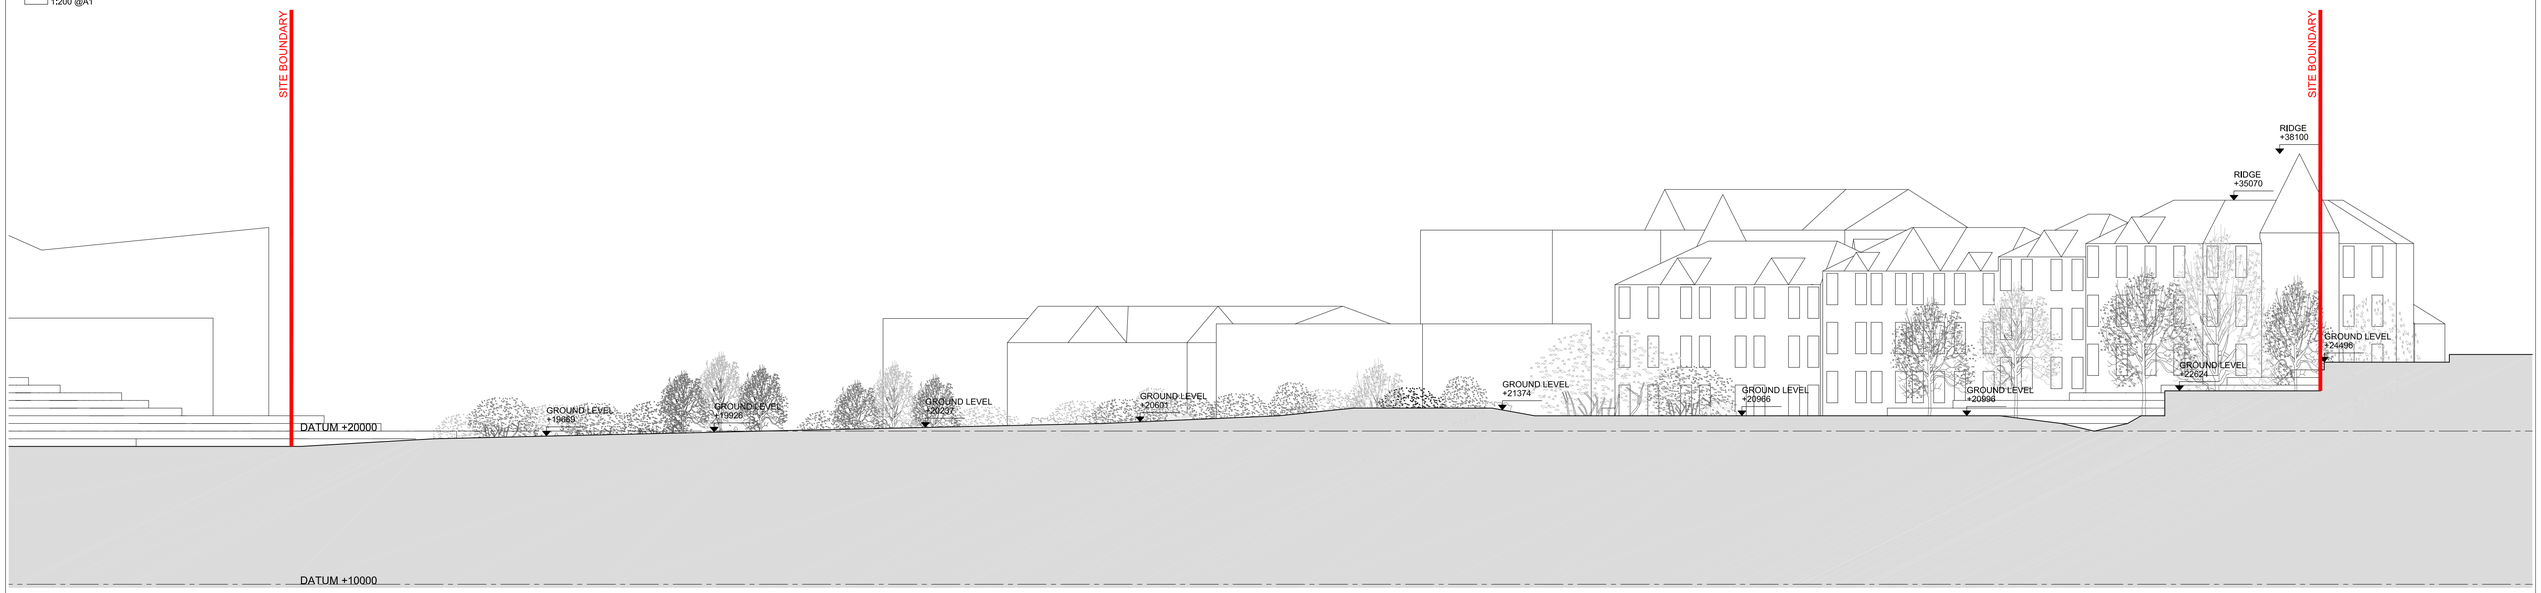

08 Section HH
1:200 @A1

DO NOT SCALE FROM THIS DRAWING.WORK ONLY FROM FIGURED DIMENSIONS.
ALL ERRORS AND OMISSIONS TO BE REPORTED TO THE ARCHITECT.
THIS DRAWING TO BE READ IN CONJUNCTION WITH RELEVANT CONSULTANT'S DRAWINGS.

	date	rev

	date	rev
ISSUED FOR PLANNING SUBMISSION	07 02 20	

client	JACKO INVESTMENTS	
project	LORD MAYORS REDEVELOPMENT, SWORDS	
drawing	SITE SECTION GG + HH EXISTING	
scale	1:200 @A1	
drawing no	1808 **P0.205**	rev

aughey o' flaherty architects
32 nassau street dublin 2 tel 01 6729932 fax 01 4982478 e-mail info@aof.ie