


01 Southern Elevation
1:100 @A1

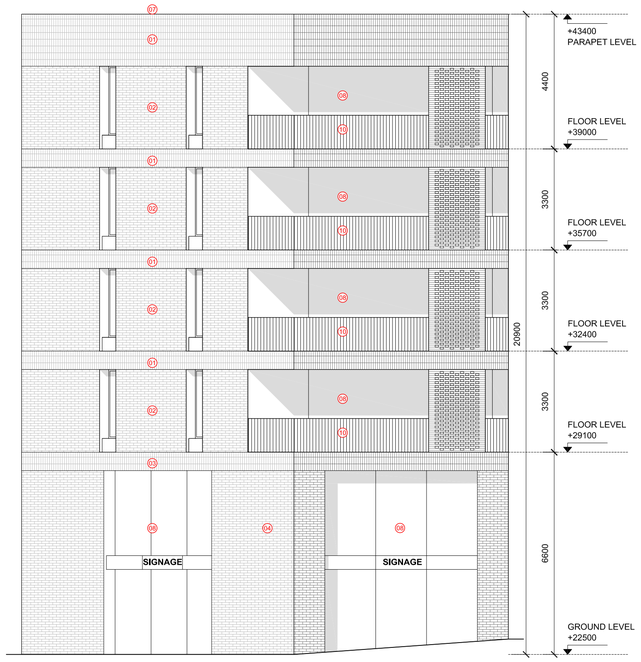


02 Southern Chamfer Elevation
1:100 @A1




Key Plan
1:2000 @A1

MATERIAL LEGEND:
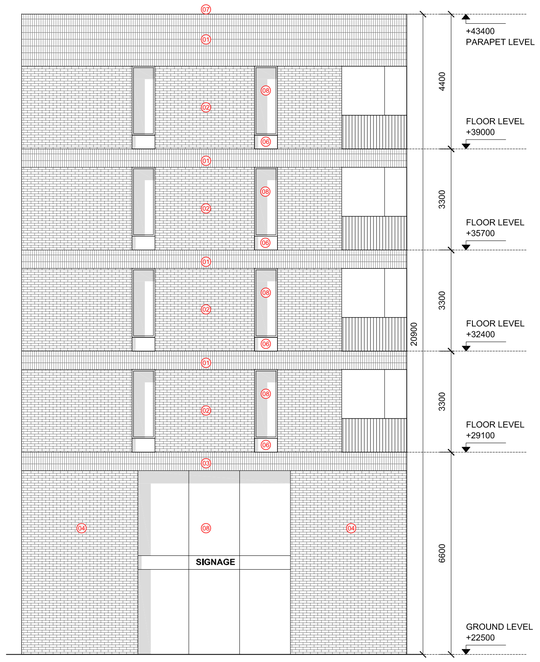
| | |
|---|---|
| 01 | WHITE BRICKWORK IN SOLDIER COURSES |
| 02 | SELECTED WHITE BRICKWORK IN STRETCHER BOND |
| 03 | SELECTED PALE BROWN BRICKWORK IN SOLDIER COURSES |
| 04 | SELECTED PALE BROWN BRICKWORK IN STRETCHER BOND |
| 05 | SELECTED VENTILATED HIT AND MISS BRICKWORK |
| 06 | POWDER COATED PRESSED ALUMINUM CILL / PANEL |
| 07 | POWDER COATED PRESSED ALUMINUM CAPPING |
| 08 | GLAZED POWDER COATED ALUMINUM WINDOW SYSTEM |
| 09 | SELECTED POWDERCOATED METAL GUARDRAIL |
| 10 | SELECTED BALCONY DECKING |
| 11 | SELECTED PAVING (REFER TO LANDSCAPE DETAILS) |
| 12 | POWDER COATED METAL BRIDGE |
| 13 | LANDSCAPED AREA, REFER TO LANDSCAPE DRAWINGS |
| 14 | RIVER WASHED GRAVEL EDGING |
| 15 | SEDUM GREEN ROOF BUILD UP |
| 16 | POWDER COATED ALUMINUM DOOR |
| 17 | SOLAR PANELS, SEE ROOF PLAN FOR EXTENT OF PANELS |

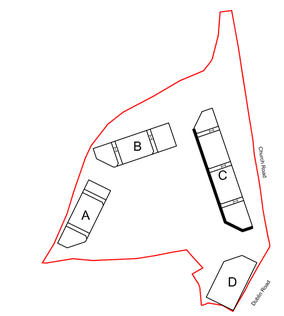


03 Western Elevation
1:100 @A1

DO NOT SCALE FROM THIS DRAWING.WORK ONLY FROM FIGURED DIMENSIONS.
ALL ERRORS AND OMISSIONS TO BE REPORTED TO THE ARCHITECT.
THIS DRAWING TO BE READ IN CONJUNCTION WITH RELEVANT CONSULTANT'S DRAWINGS.

| | date | rev |
|---|---|---|
| | | |

| | date | rev |
|---|---|---|
| ISSUED FOR PLANNING SUBMISSION | 07 02 20 | |

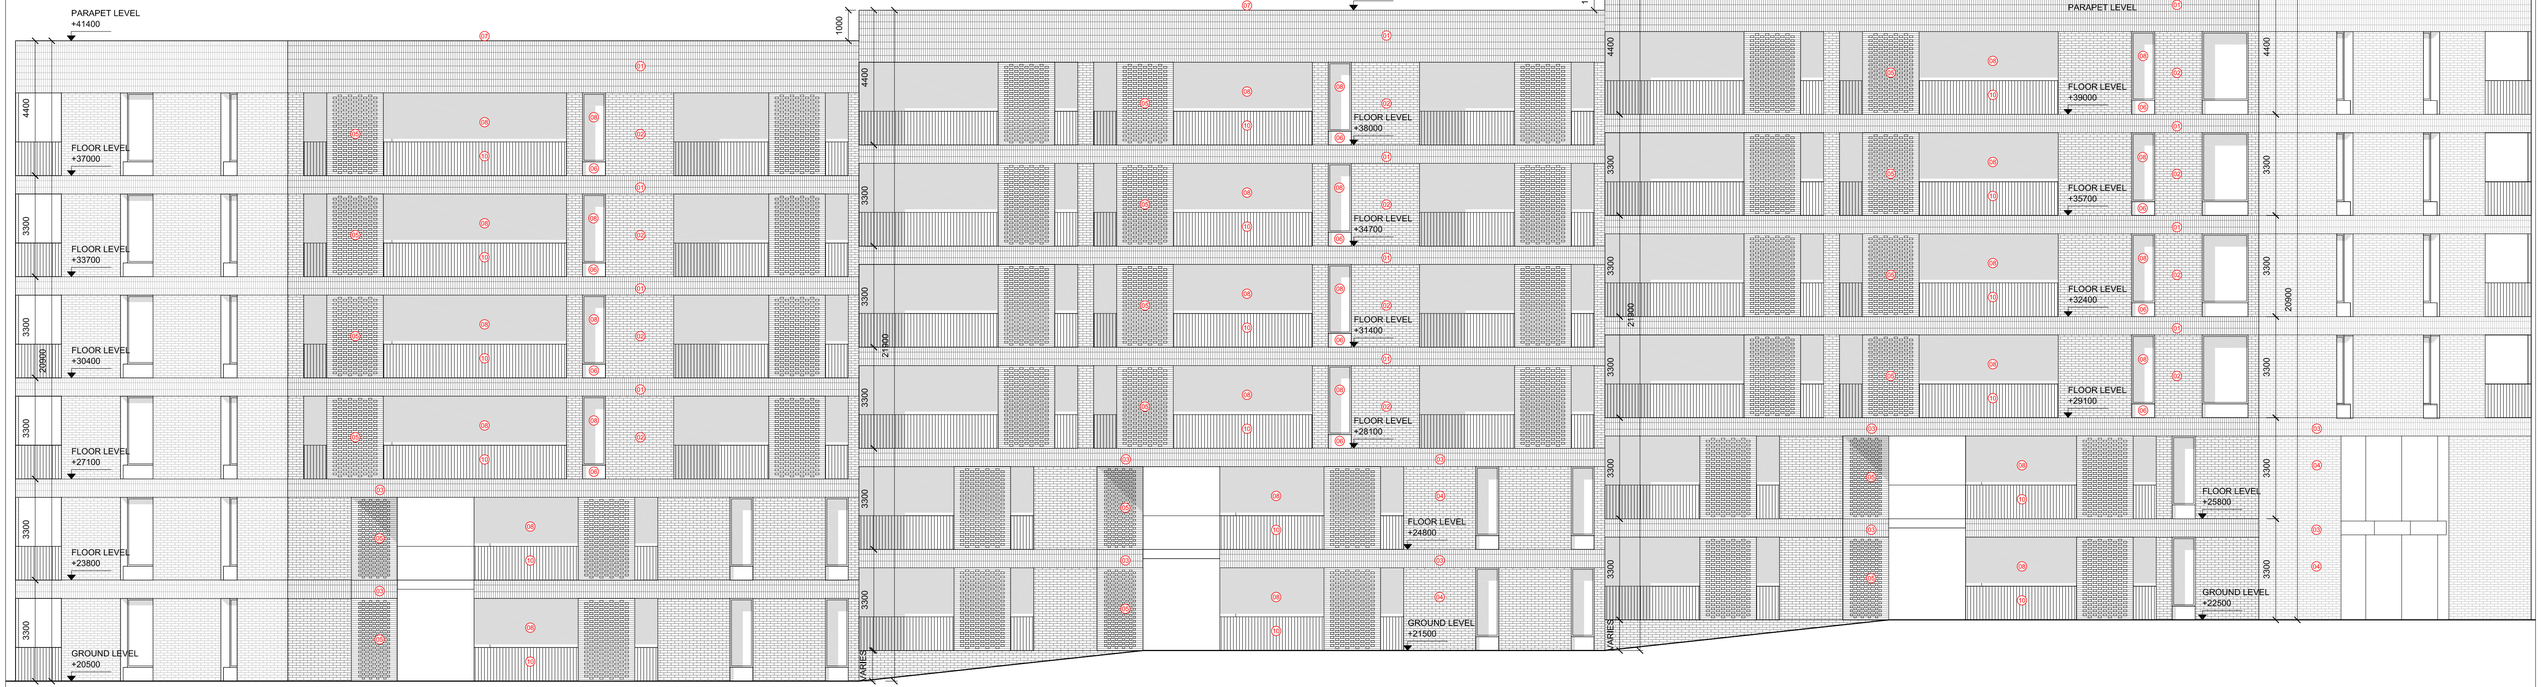client JACKO INVESTMENTS
project LORD MAYORS REDEVELOPMENT, SWORDS
drawing PROPOSED ELEVATION OF BUILDING C
scale 1:100 @ A1

drawing no 1808 **P2.109** rev

**aughey o' flaherty architects**
32 nassau street dublin 2 tel 01 6729932 fax 01 4982478 e-mail info@aof.ie