REVISION SCHEDULE

REV. NO.	REV. DESCRIPTION	REV. DATE	DRAWN	CHECKED
PL1	ISSUED FOR IRISH WATER PRE-CONNECTION	31/07/2019	JPC	JFC
A	ISSUED FOR PRE-PLANNING MEETING	30/09/2019	JPC	JFC
PL2	ISSUED FOR PLANNING	04/11/2019	JPC	JFC
PL3	ISSUED FOR PLANNING	17/02/2020	JPC	JFC

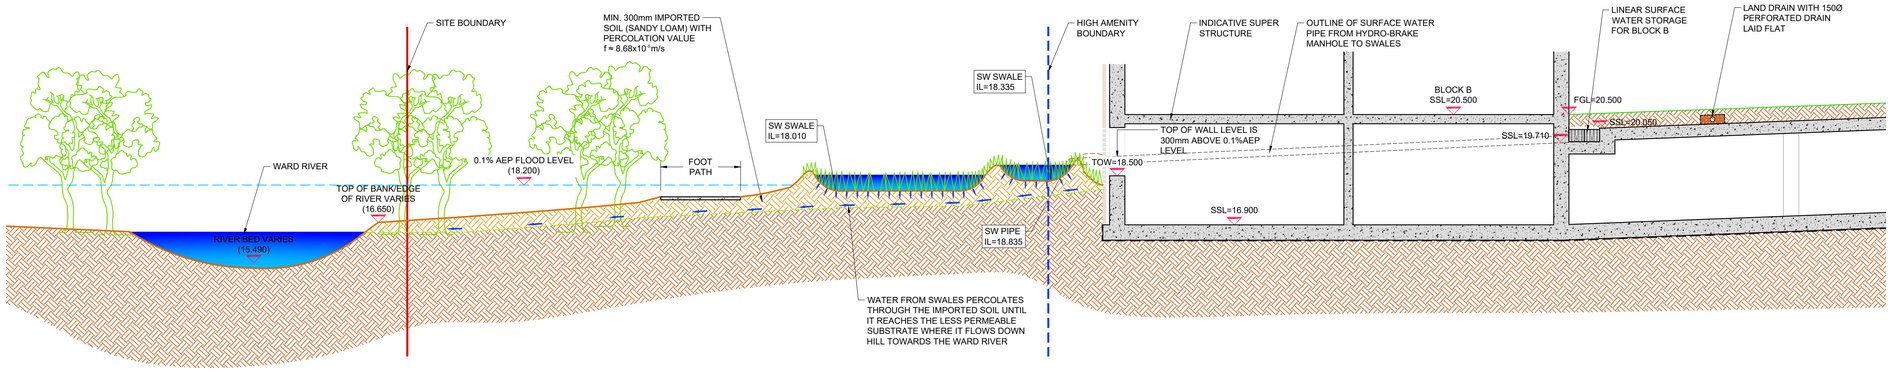

SITE SECTION 1-1
SCALE 1:100

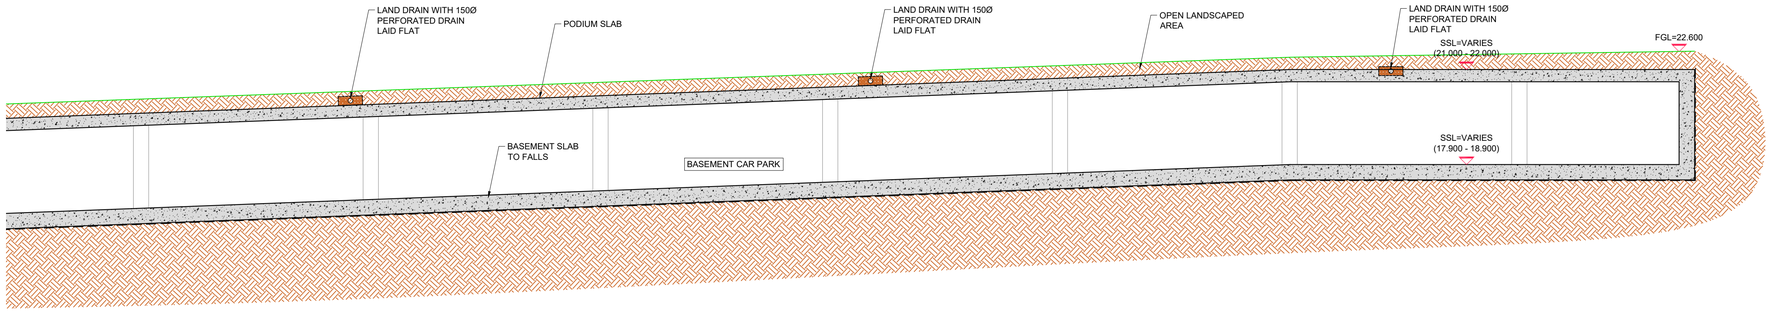

SITE SECTION 1-1 (CONTINUED)
SCALE 1:100

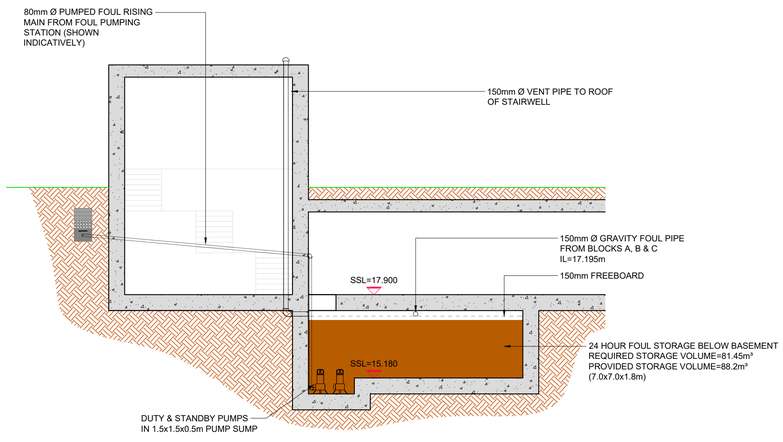

SITE SECTION 2-2
SCALE 1:100

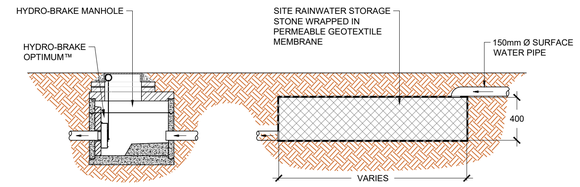

SITE SECTION 3-3
SCALE 1:50

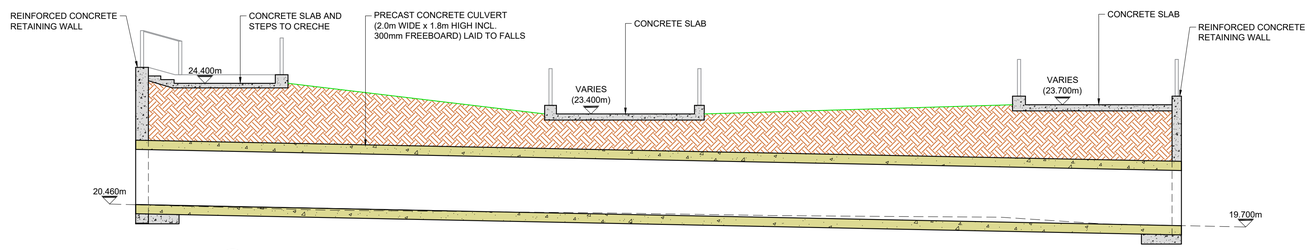

LONG SECTION THRU' CULVERT
SCALE 1:100

Drawing Stage: PLANNING	Project Details:		Notes	Drawn by: JPC	Checked by: KO'M	Approved by: JFC	Date: 31/07/2019	CORA CONSULTING ENGINEERS	Behan House, 10 Lower Mount Street, Dublin 2. D02 HT71 Tel: +353 1 661 1100 e-mail: info@cora.ie Web: www.cora.ie			
	Site Address:	DUBLIN ROAD, SWORDS, Co. DUBLIN		Project Name: THE LORD MAYOR REDEVELOPMENT		Scale: AS SHOWN @ A1	Project Number: 1867					
	Client:	JACKO INVESTMENTS		Drawing Title: SITE SECTIONS SHEET 1	Project: SA	Originator: CORA	Zone: 00	Level: ZZ	Type: DR	Discipline: C	Drawing No: 0007	Stage: 04	Revision: PL3
	Architect:	AUGHEY O'FLAHERTY ARCHITECTS										
	M&E Designer:											
	Contractor:											